
FOR EXAMPLE ONLY
NOT FOR CONSTRUCTION

General Notes

- Doors and windows shall meet the requirements of Ontario Building Code 9.6.6 and Ontario Building Code 9.7.6.1 respectively relating to Resistance to Forced Entry.
- All guards to comply with Ontario Building Code 9.8.8.
- Doors between garages and dwelling units to be weather stripped and fitted with a self-closing device - see Ontario Building Code 9.10.13.15.
- Smoke alarms are required on all floor levels as per Ontario Building Code 9.10.18.2.
- Smoke alarms are to be interconnected - See Ontario Building Code 9.10.18.4.
- Mechanical Ventilation for dwelling units to conform to Ontario Building Code 9.32.3
- Roof ventilation to be at least 1/300th of insulated ceiling area - see Ontario Building Code 9.19.1.
- Attic garages shall have their floors sloped to the exterior.
- Windows shall conform to the requirements for window ratings A1, B1 and C1 in CAN/CSA-440-M "windows".
- Spans of framing members have been assessed on the basis of the "Spruce-Pine-Fir" designation. Lesser spans may apply with other Grading designations.
- Interior and Exterior Handrails and Guards shall comply with Section 9.8 of the Ontario Building Code.

Minimum Thermal Resistance of Insulation to be Installed Based on Degree Day Zones.

Building Element Exposed to the Exterior or to Unheated Space	RSI Value Required	
	Zone 2 5000 or more	Electric Space Heating
Ceiling below attic or roof space	7.00 (R40)	8.80 (R50)
Roof assembly without attic or roof space	4.93 (R28)	4.93 (R28)
Wall other than foundation wall	4.22 (R24)	5.10 (R29)
Foundation walls enclosing heated space	2.11 (R12)	3.34 (R19)
Floor, other than slab-on-ground	4.40 (R25)	4.40 (R25)
Slab-on-ground containing pipes or heating ducts	1.76 (R10)	1.76 (R10)
Slab-on-ground not containing pipes or heating ducts	1.41 (R8)	1.76 (R10)
Column 1	2	3

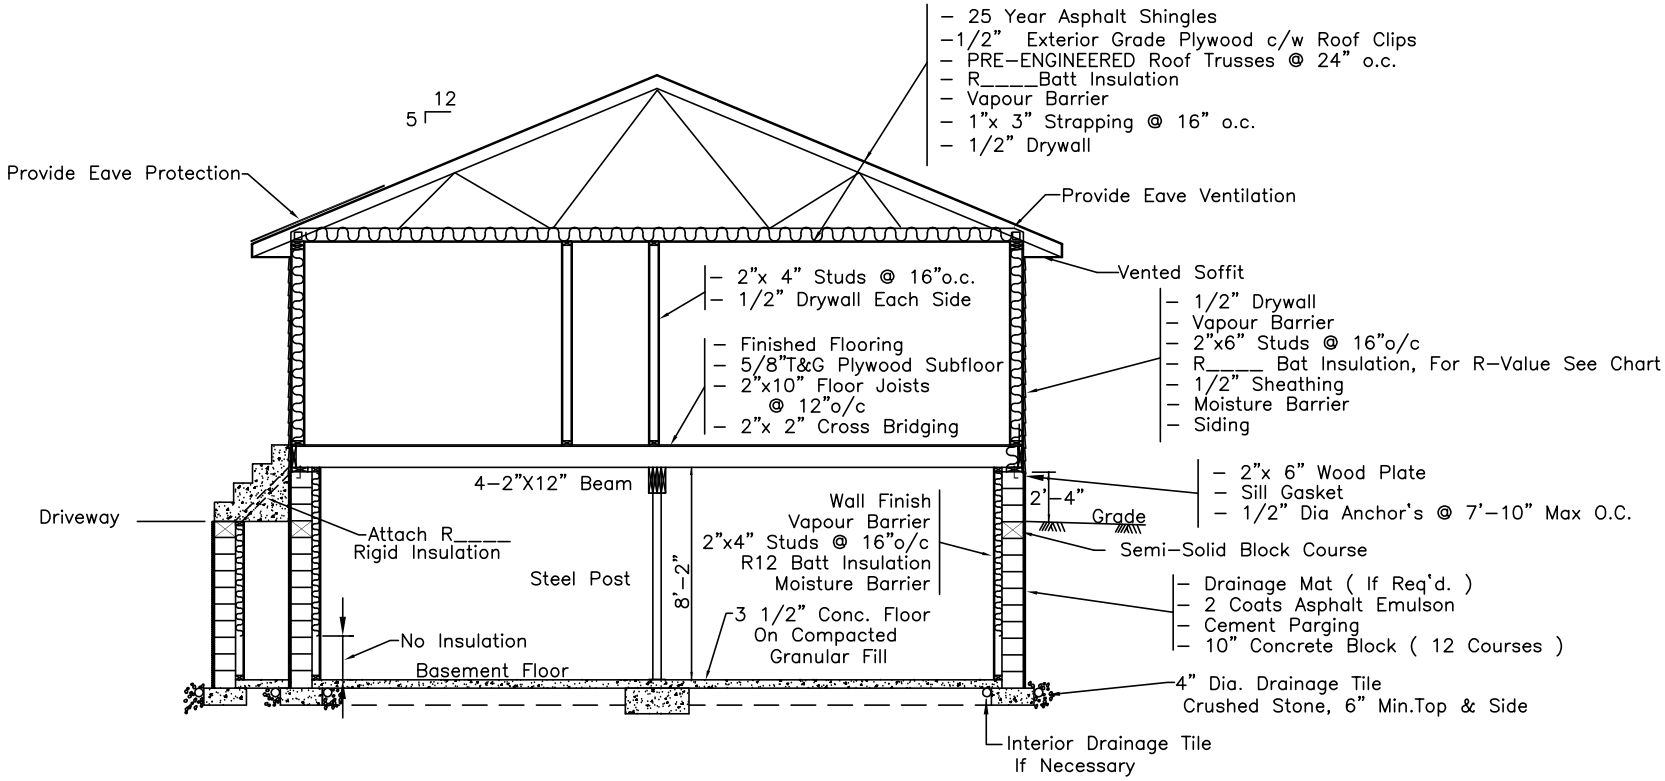

SECTION VIEW


SAMPLE SINGLE FAMILY DWELLING

This sample is intended to assist the Applicant in preparing their plan of Proposed Construction.


SHEET NO. 4 OF 4

ONTARIO, CA
COCHRANE
WONDERFULLY UNEXPECTED


FOR EXAMPLE ONLY
NOT FOR CONSTRUCTION

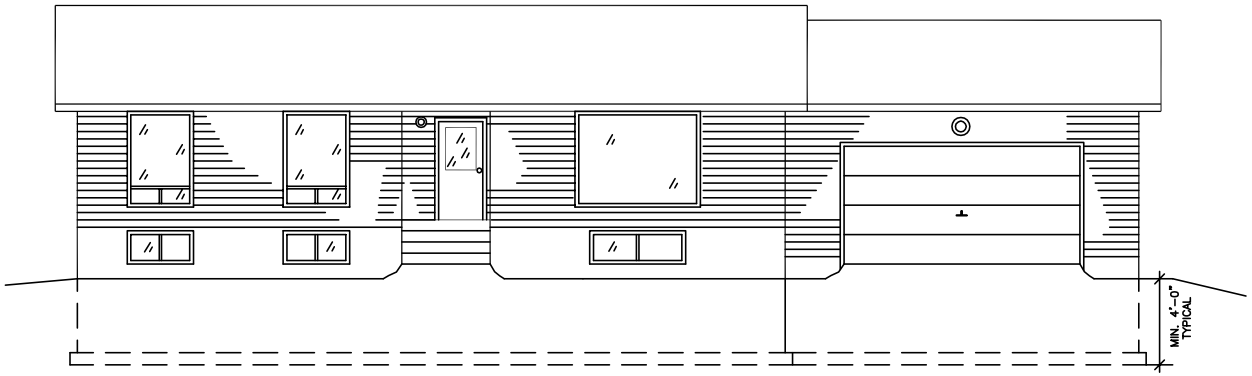


FRONT ELEVATION

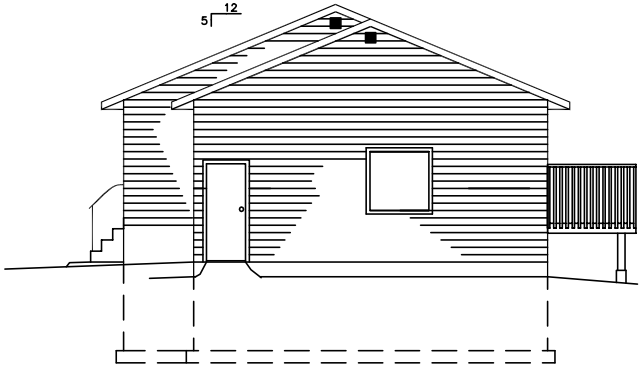

RIGHT ELEVATION

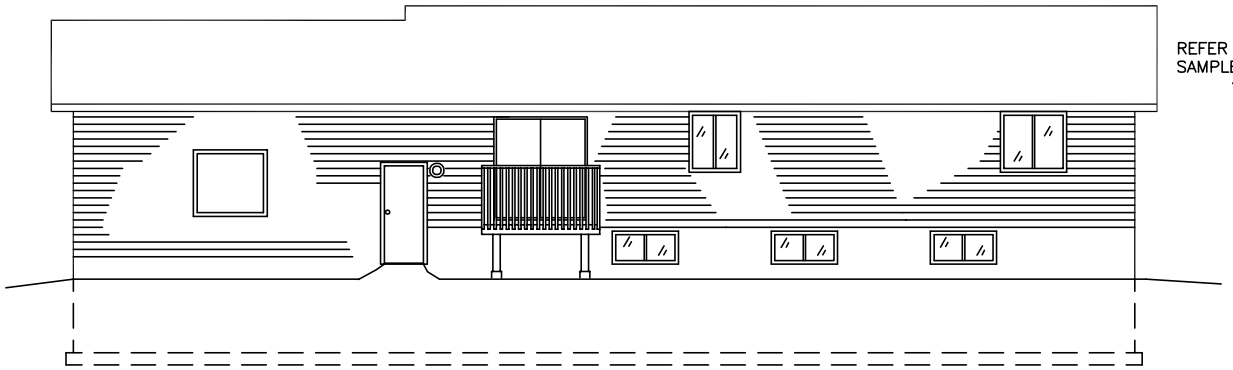

REAR ELEVATION

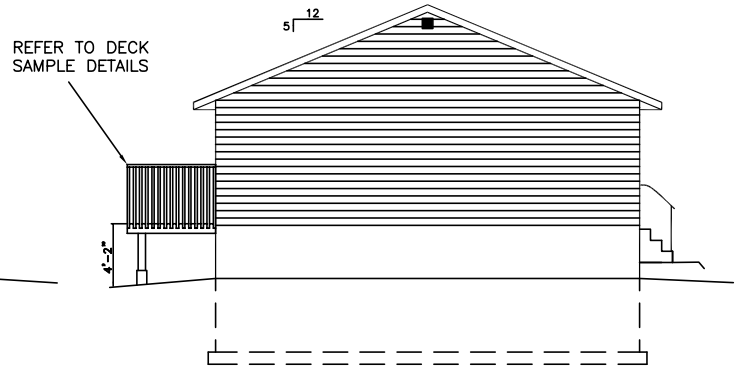

LEFT ELEVATION

SAMPLE SINGLE FAMILY DWELLING

This sample is intended to assist the Applicant in preparing their plan of Proposed Construction.

SHEET NO. 3 OF 4

ONTARIO, CA
COCHRANE
WONDERFULLY UNEXPECTED


FOR EXAMPLE ONLY NOT FOR CONSTRUCTION

PORTIONS OF THE MECHANICAL VENTILATION SYSTEMS ARE REQUIRED TO BE SHOWN BY THE APPLICANT ON THE PLANS. SYMBOLS ARE SHOWN ON THIS SAMPLE PLAN FOR EXAMPLE PURPOSES.

THE FOLLOWING SYMBOLS SHOULD BE USED:


- THIS INDICATES SUPPLY AIR
- THIS INDICATES RETURN AIR OR EXHAUST INTAKE
- HRV — THIS INDICATES A HEAT RECOVERY VENTILATOR
- P.E. — THIS INDICATES A PRINCIPAL EXHAUST FAN
- $V — THIS INDICATES A LABELLED ACTIVATING SWITCH FOR VENTILATING FAN
- $C — THIS INDICATES A LABELLED ACTIVATING SWITCH FOR CIRCULATION FAN

NOTES:
1. ON EXHAUST ONLY SYSTEMS, INDICATE THE PRINCIPLE AND ANY SUPPLEMENTARY FANS, LOCATIONS AND SWITCHING.
2. SPECIFICATION SHEETS ARE REQUIRED WITH THE BUILDING PERMIT APPLICATION PACKAGE FOR THE VENTILATION EQUIPEMENT.

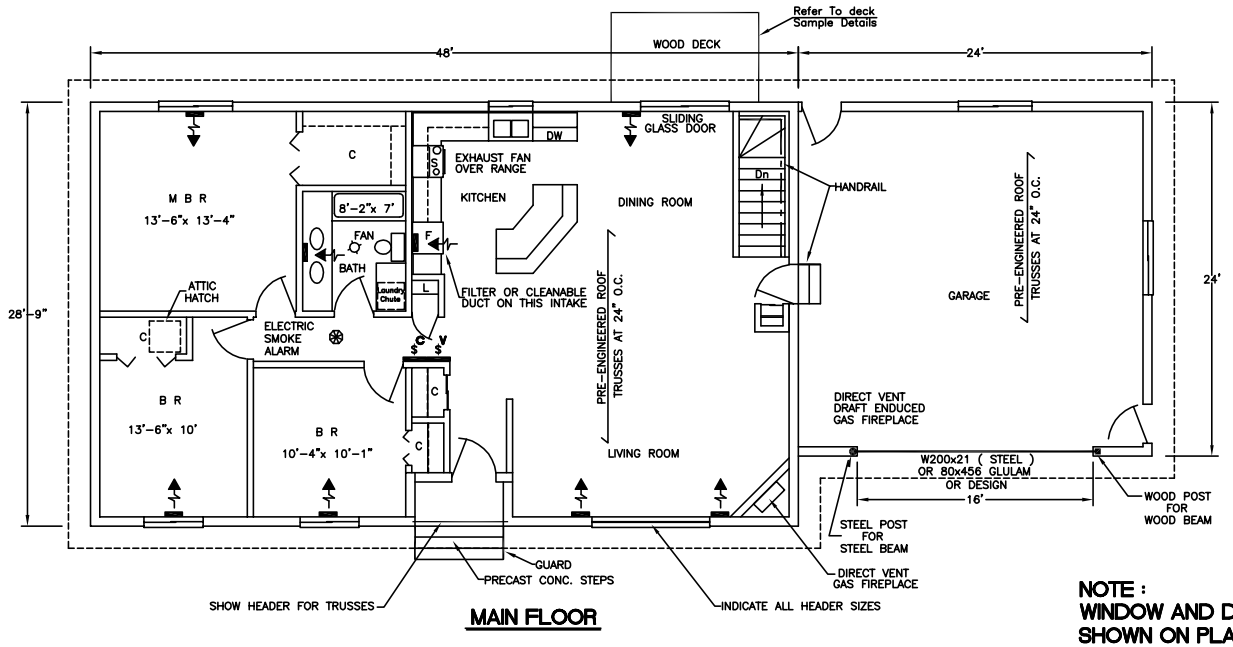

MAIN FLOOR

NOTE :
WINDOW AND DOOR SIZES TO BE SHOWN ON PLANS.

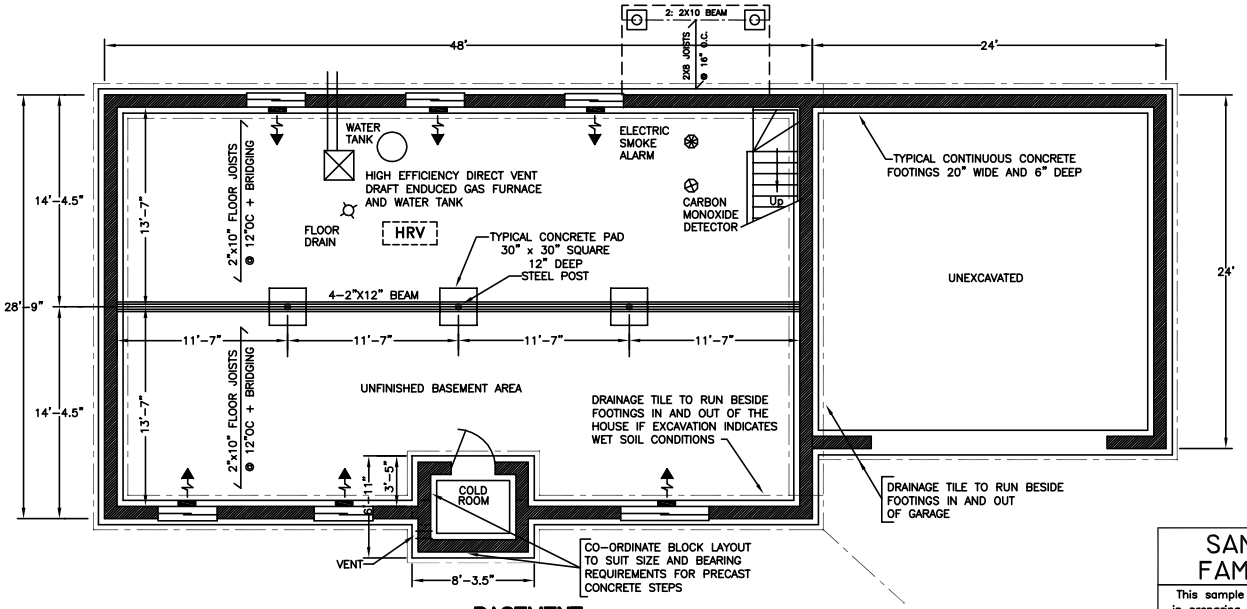

BASEMENT


SAMPLE SINGLE FAMILY DWELLING

This sample is intended to assist the Applicant in preparing their plan of Proposed Construction.

SHEET NO. 2 OF 4

ONTARIO, CA
COCHRANE
WONDERFULLY UNEXPECTED

FOR EXAMPLE ONLY
NOT FOR CONSTRUCTION

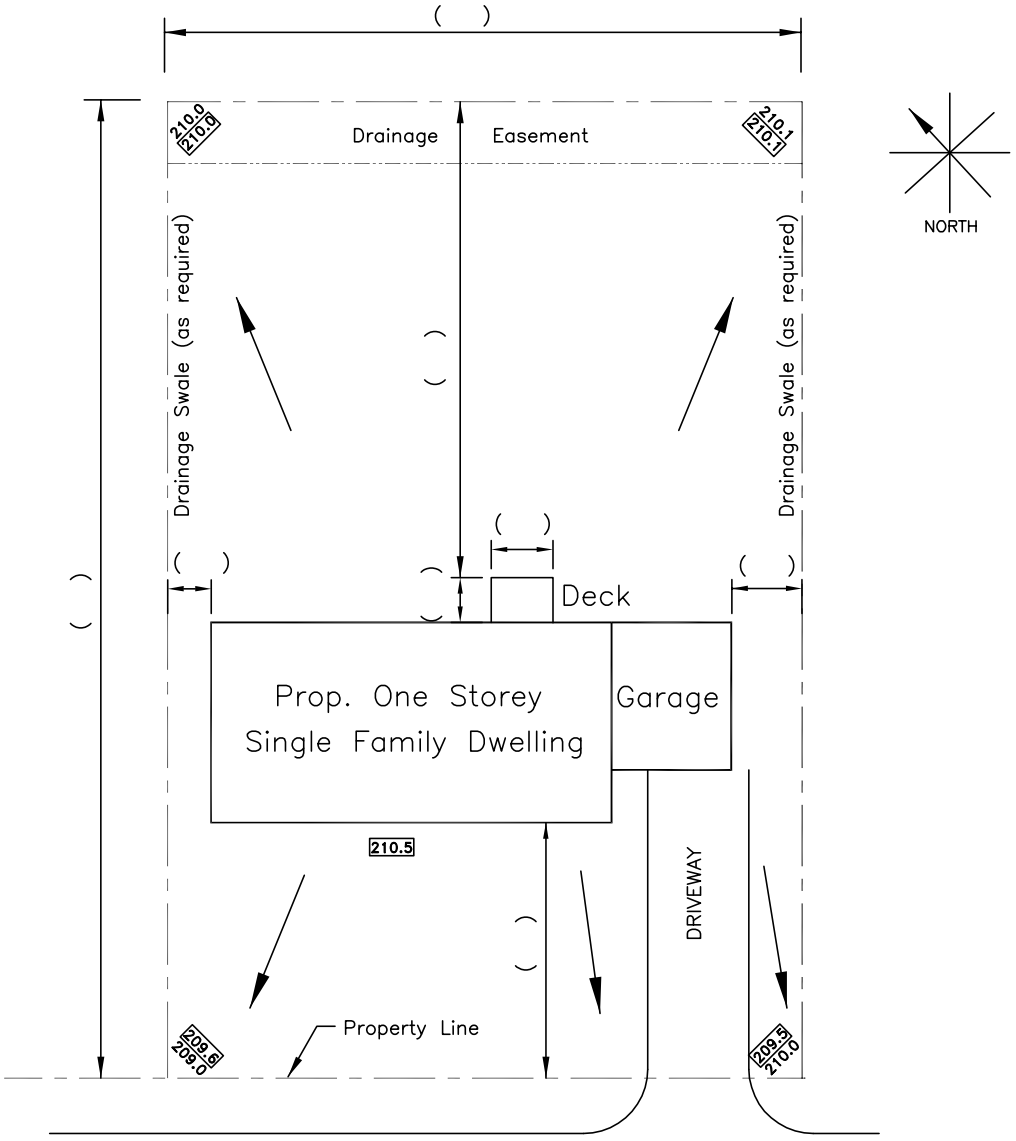

LOT AND PLAN NO.

NOTE:
IT IS THE RESPONSIBILITY OF THE APPLICANT TO OBTAIN A SURVEY FROM AN ONTARIO LAND SURVEYING DISPLAYING ALL LOT GRADING, CORNER LOT ELEVATIONS, AND ALL CORNER ELEVATIONS OF THE PROPOSED CONSTRUCTION.

NOTE:
LOT GRADING REQUIRED BY ENGINEERING AS CONDITION OF PERMIT APPROVAL.

GRADES

209.0 Denotes Existing Grade
209.6 Denotes Final Grade

ELEVATIONS

1. Final Lot Corner Elevations as per Subdivision Agreement or Match Existing.
2. Drainage Swale Required Between Adjacent Properties.

SAMPLE SINGLE FAMILY DWELLING

This sample is intended to assist the Applicant in preparing their plan of Proposed Construction.

SHEET NO. 1 OF 4

COCHRANE ONTARIO, CA
WONDERFULLY UNEXPECTED